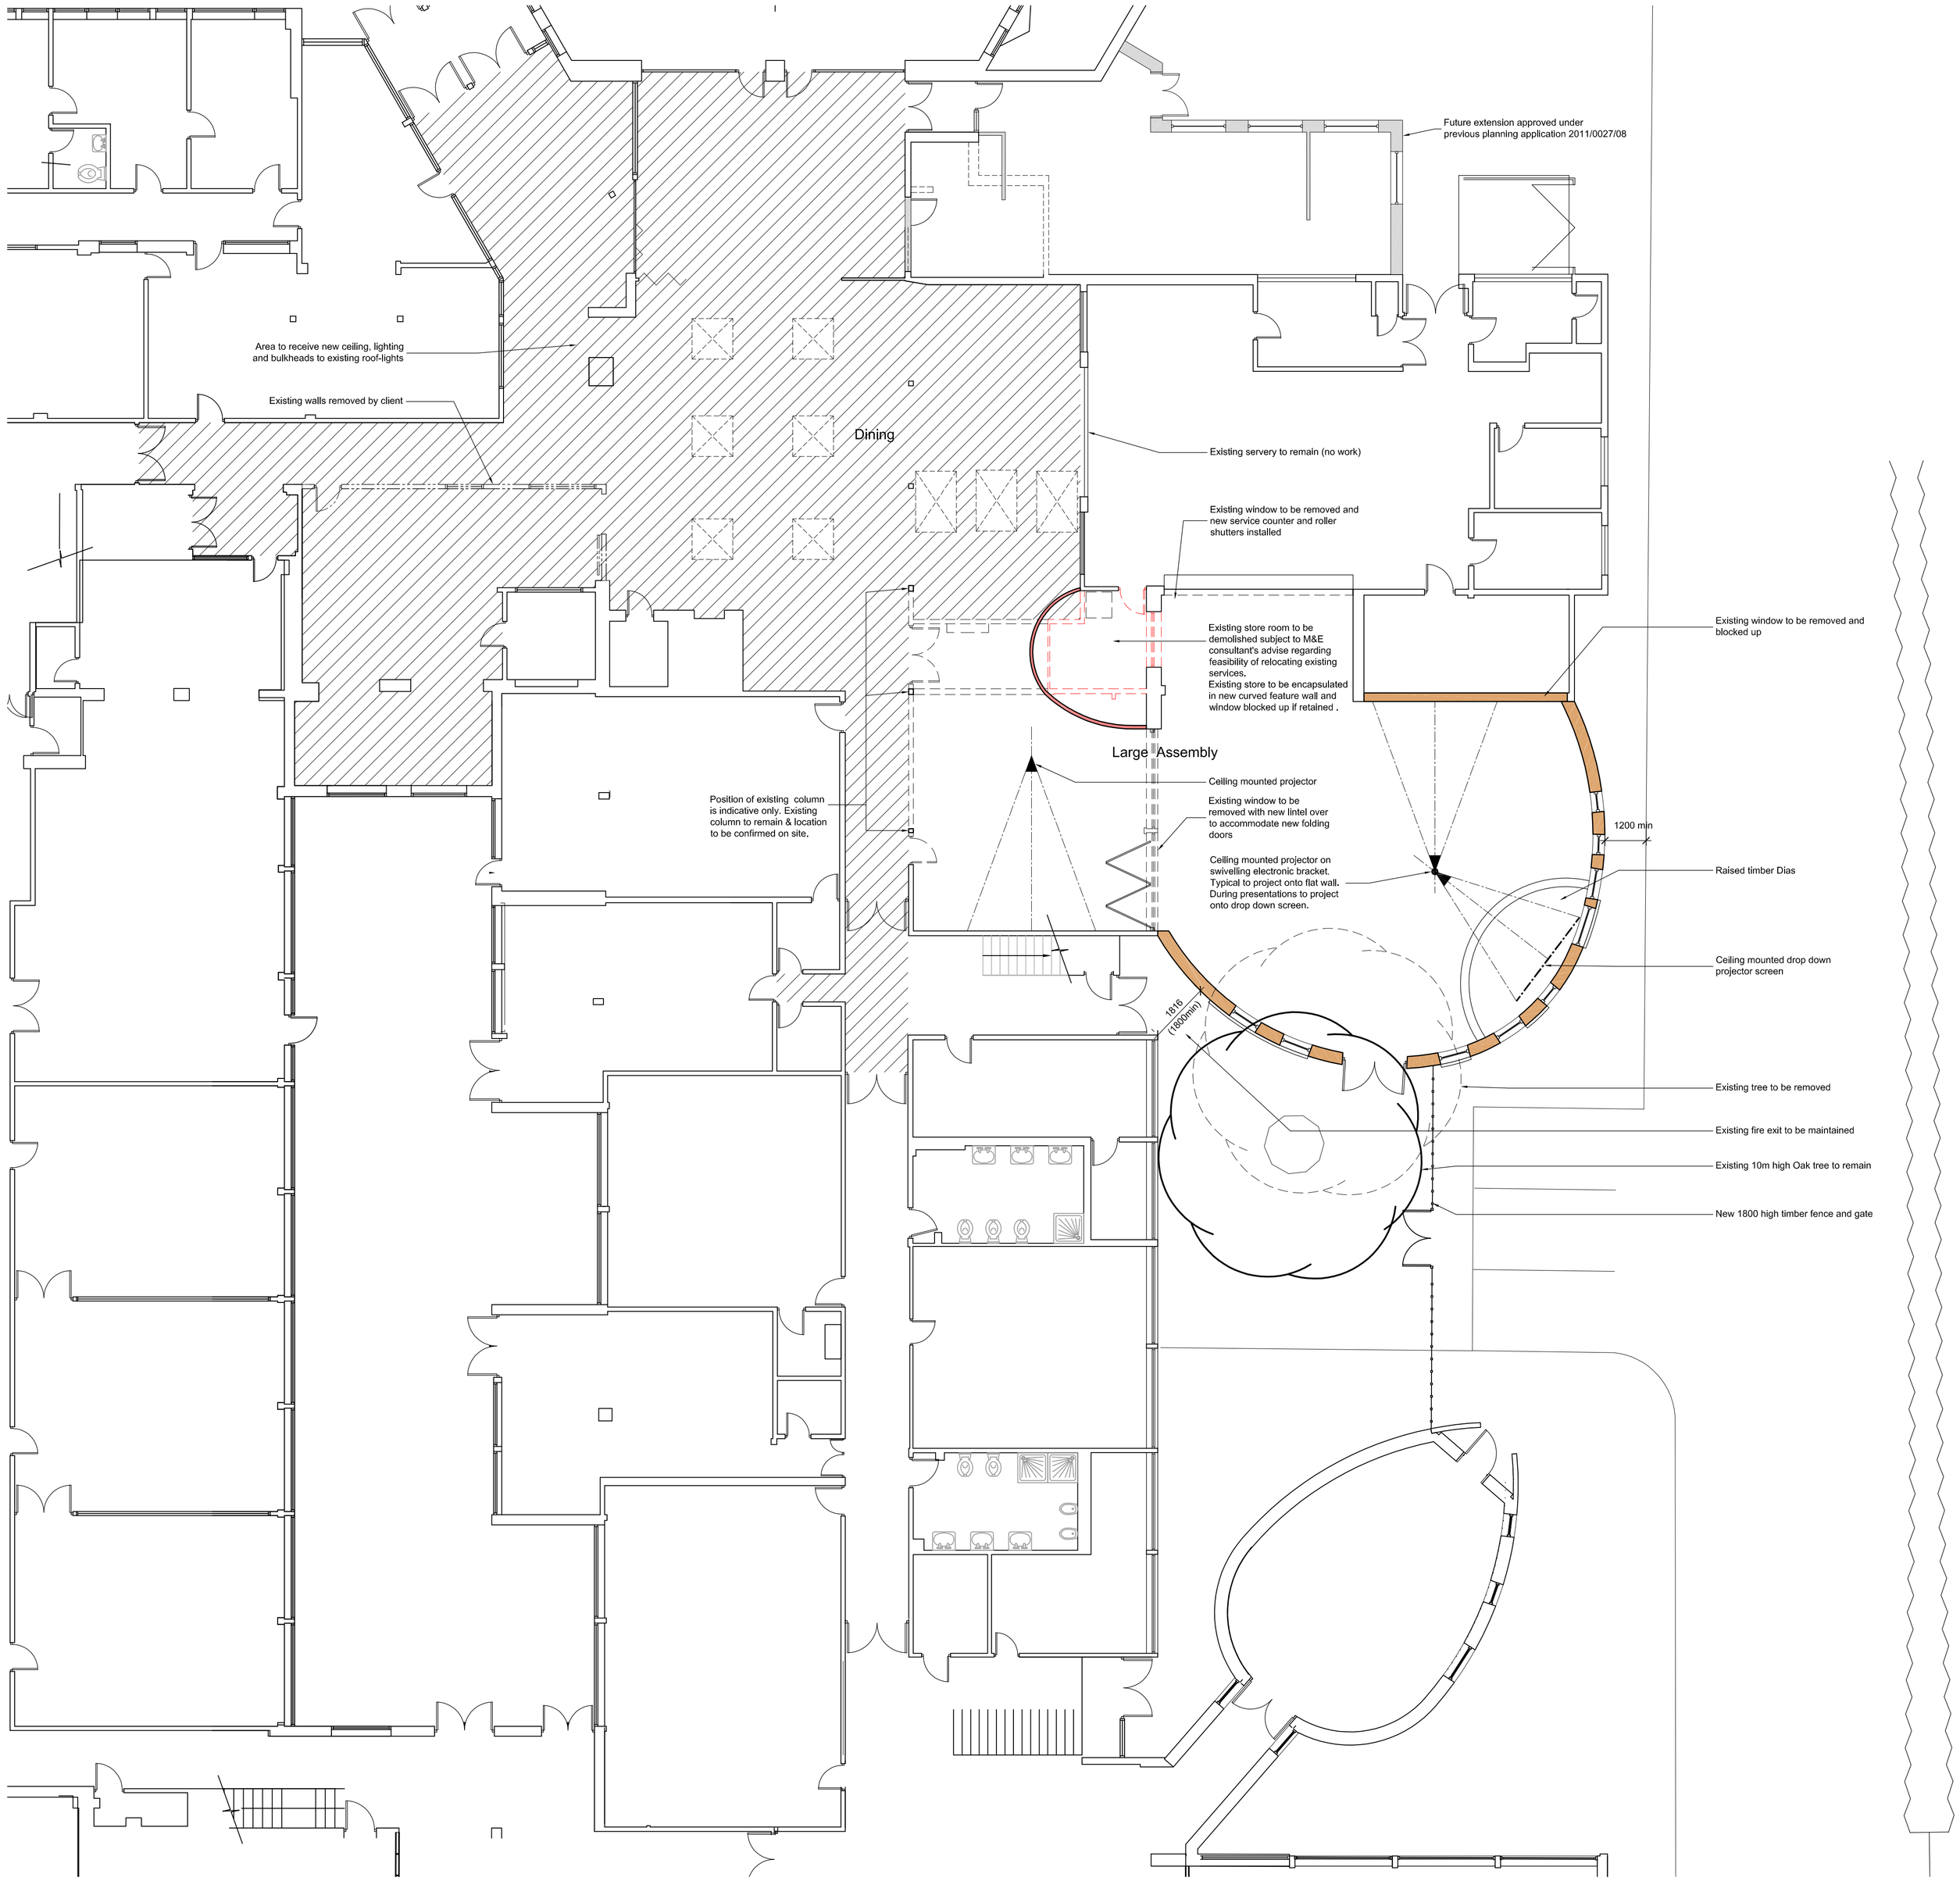

1. Proposed Ground Floor Plan
1:100@A1

Do not scale from this drawing for construction or acquisition purposes. Responsibility is not accepted for errors made by others in scaling from this drawing. All construction information must be taken from figured dimensions only. All dimensions and levels must be checked on site and any discrepancies between drawings and specification must be reported to GSSArchitecture.
© Copyright GSSArchitecture

NORTH

Key

- Area to receive new ceiling, lighting and bulkheads to existing roof-lights
- Existing roof-light to receive replacement bulkhead
- Future extension approved under previous planning application
- Proposed extension
- Existing walls removed by the client
- Existing walls to be removed

Rev.	Date	Drawn	Checked	Description
/				

GSSARCHITECTURE
2 SPENCER PARADE, NORTHAMPTON, NN1 5AA
Telephone: 01604 631 919, Fax: 01604 624 016
Email: gss@gotch.co.uk, Web: www.gssarchitecture.com
Kettering: 01536 513 165, Bristol: 01275 378 310, Harrogate: 01423 815 121

Project Title:
Dining Room Extensions & Alterations

Client:
Beauchamp College, Oadby

Drawing Title:
Proposed Ground Floor Plan

File Number:	Sch79p		
Drawn By:	KRJ		
Checked By:	GM		
Scale@A1:	1:100	**Date:**	07.07.11
Dwg No:	SK01	**Rev:**	